Steel Reinforced (SR) Typical Layout

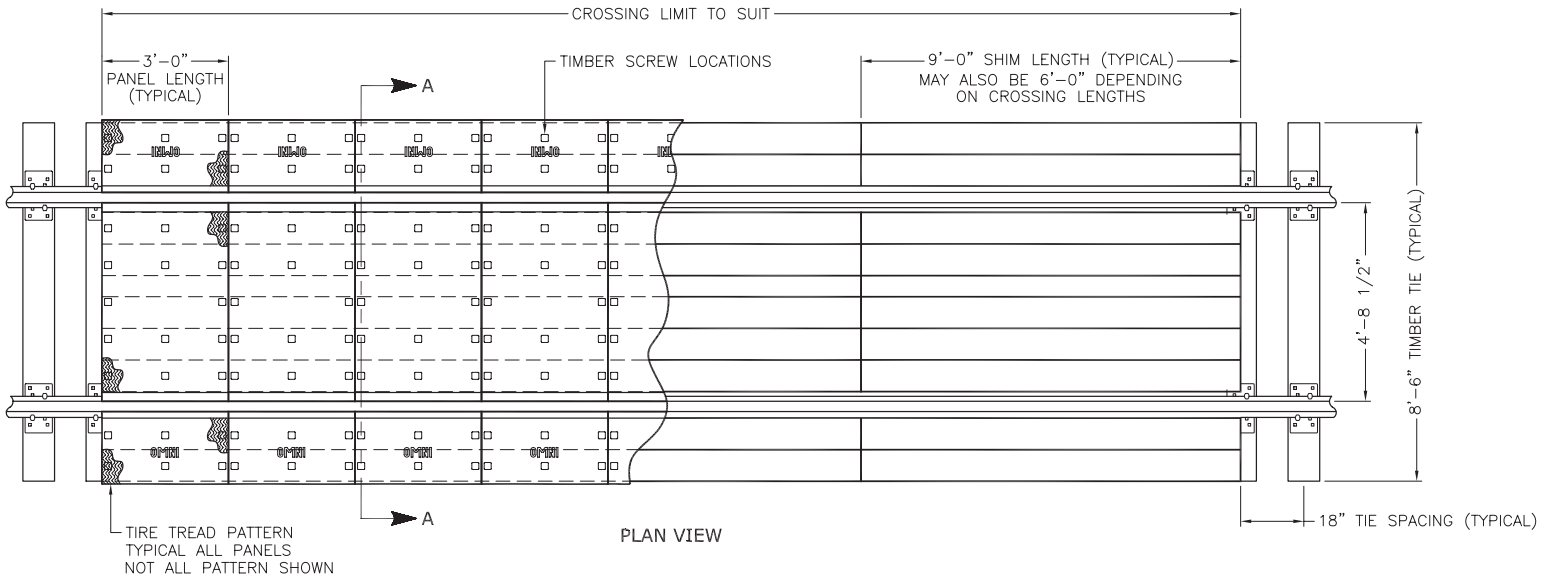

PLAN VIEW

NOTE: TIES LEFT OUT OF PLAN VIEW FOR CLARITY

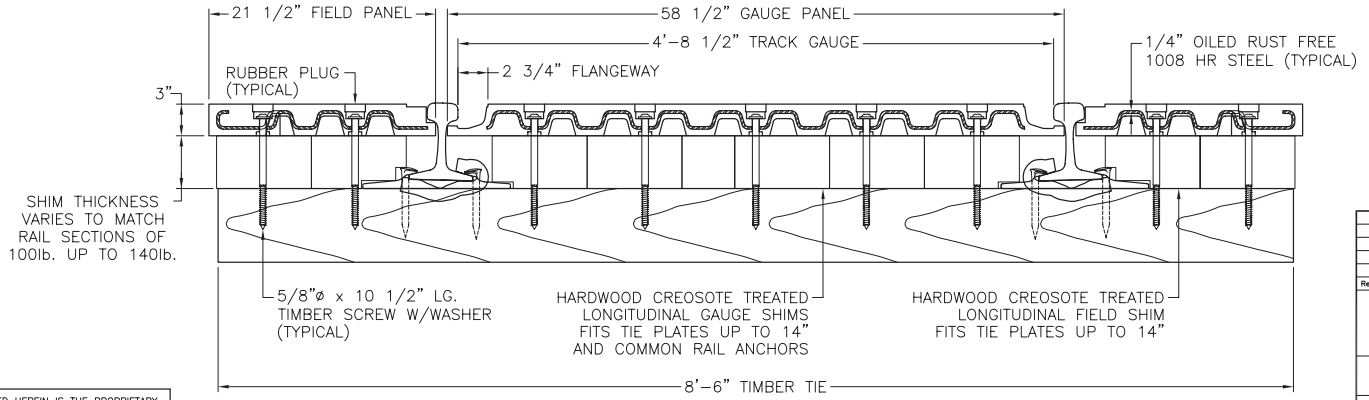

SECTION A-A
3 x SCALE

THE INFORMATION CONTAINED HEREIN IS THE PROPRIETARY DATA OF OMNI PRODUCTS, INC., AND IS NOT FOR DISSEMINATION OR DISCLOSURE, IN WHOLE OR IN PART, FOR ANY PURPOSE OTHER THAN THAT FOR WHICH IT IS SUBMITTED, EXCEPT AS AUTHORIZED IN WRITING BY OMNI PRODUCTS, INC. © 2007

Rev. No.	Description	By	Date

OMNI PRODUCTS INC
P.O. BOX 15319 PORTLAND, OREGON 97214

LONGITUDINAL STEEL REINFORCED GRADE CROSSING SYSTEM

TYPICAL CROSSING PLAN AND SECTION VIEWS ON 8'-6" TIMBER TIES

Date: 1-9-07 By: MTL Plot Scale: 1=4

Approved: Dwg. No. 10-1368-00

3911 Dayton Street, McHenry IL 60050 | (815) 344-3100 | (815) 344-5086 (fax) | www.omnirail.com